



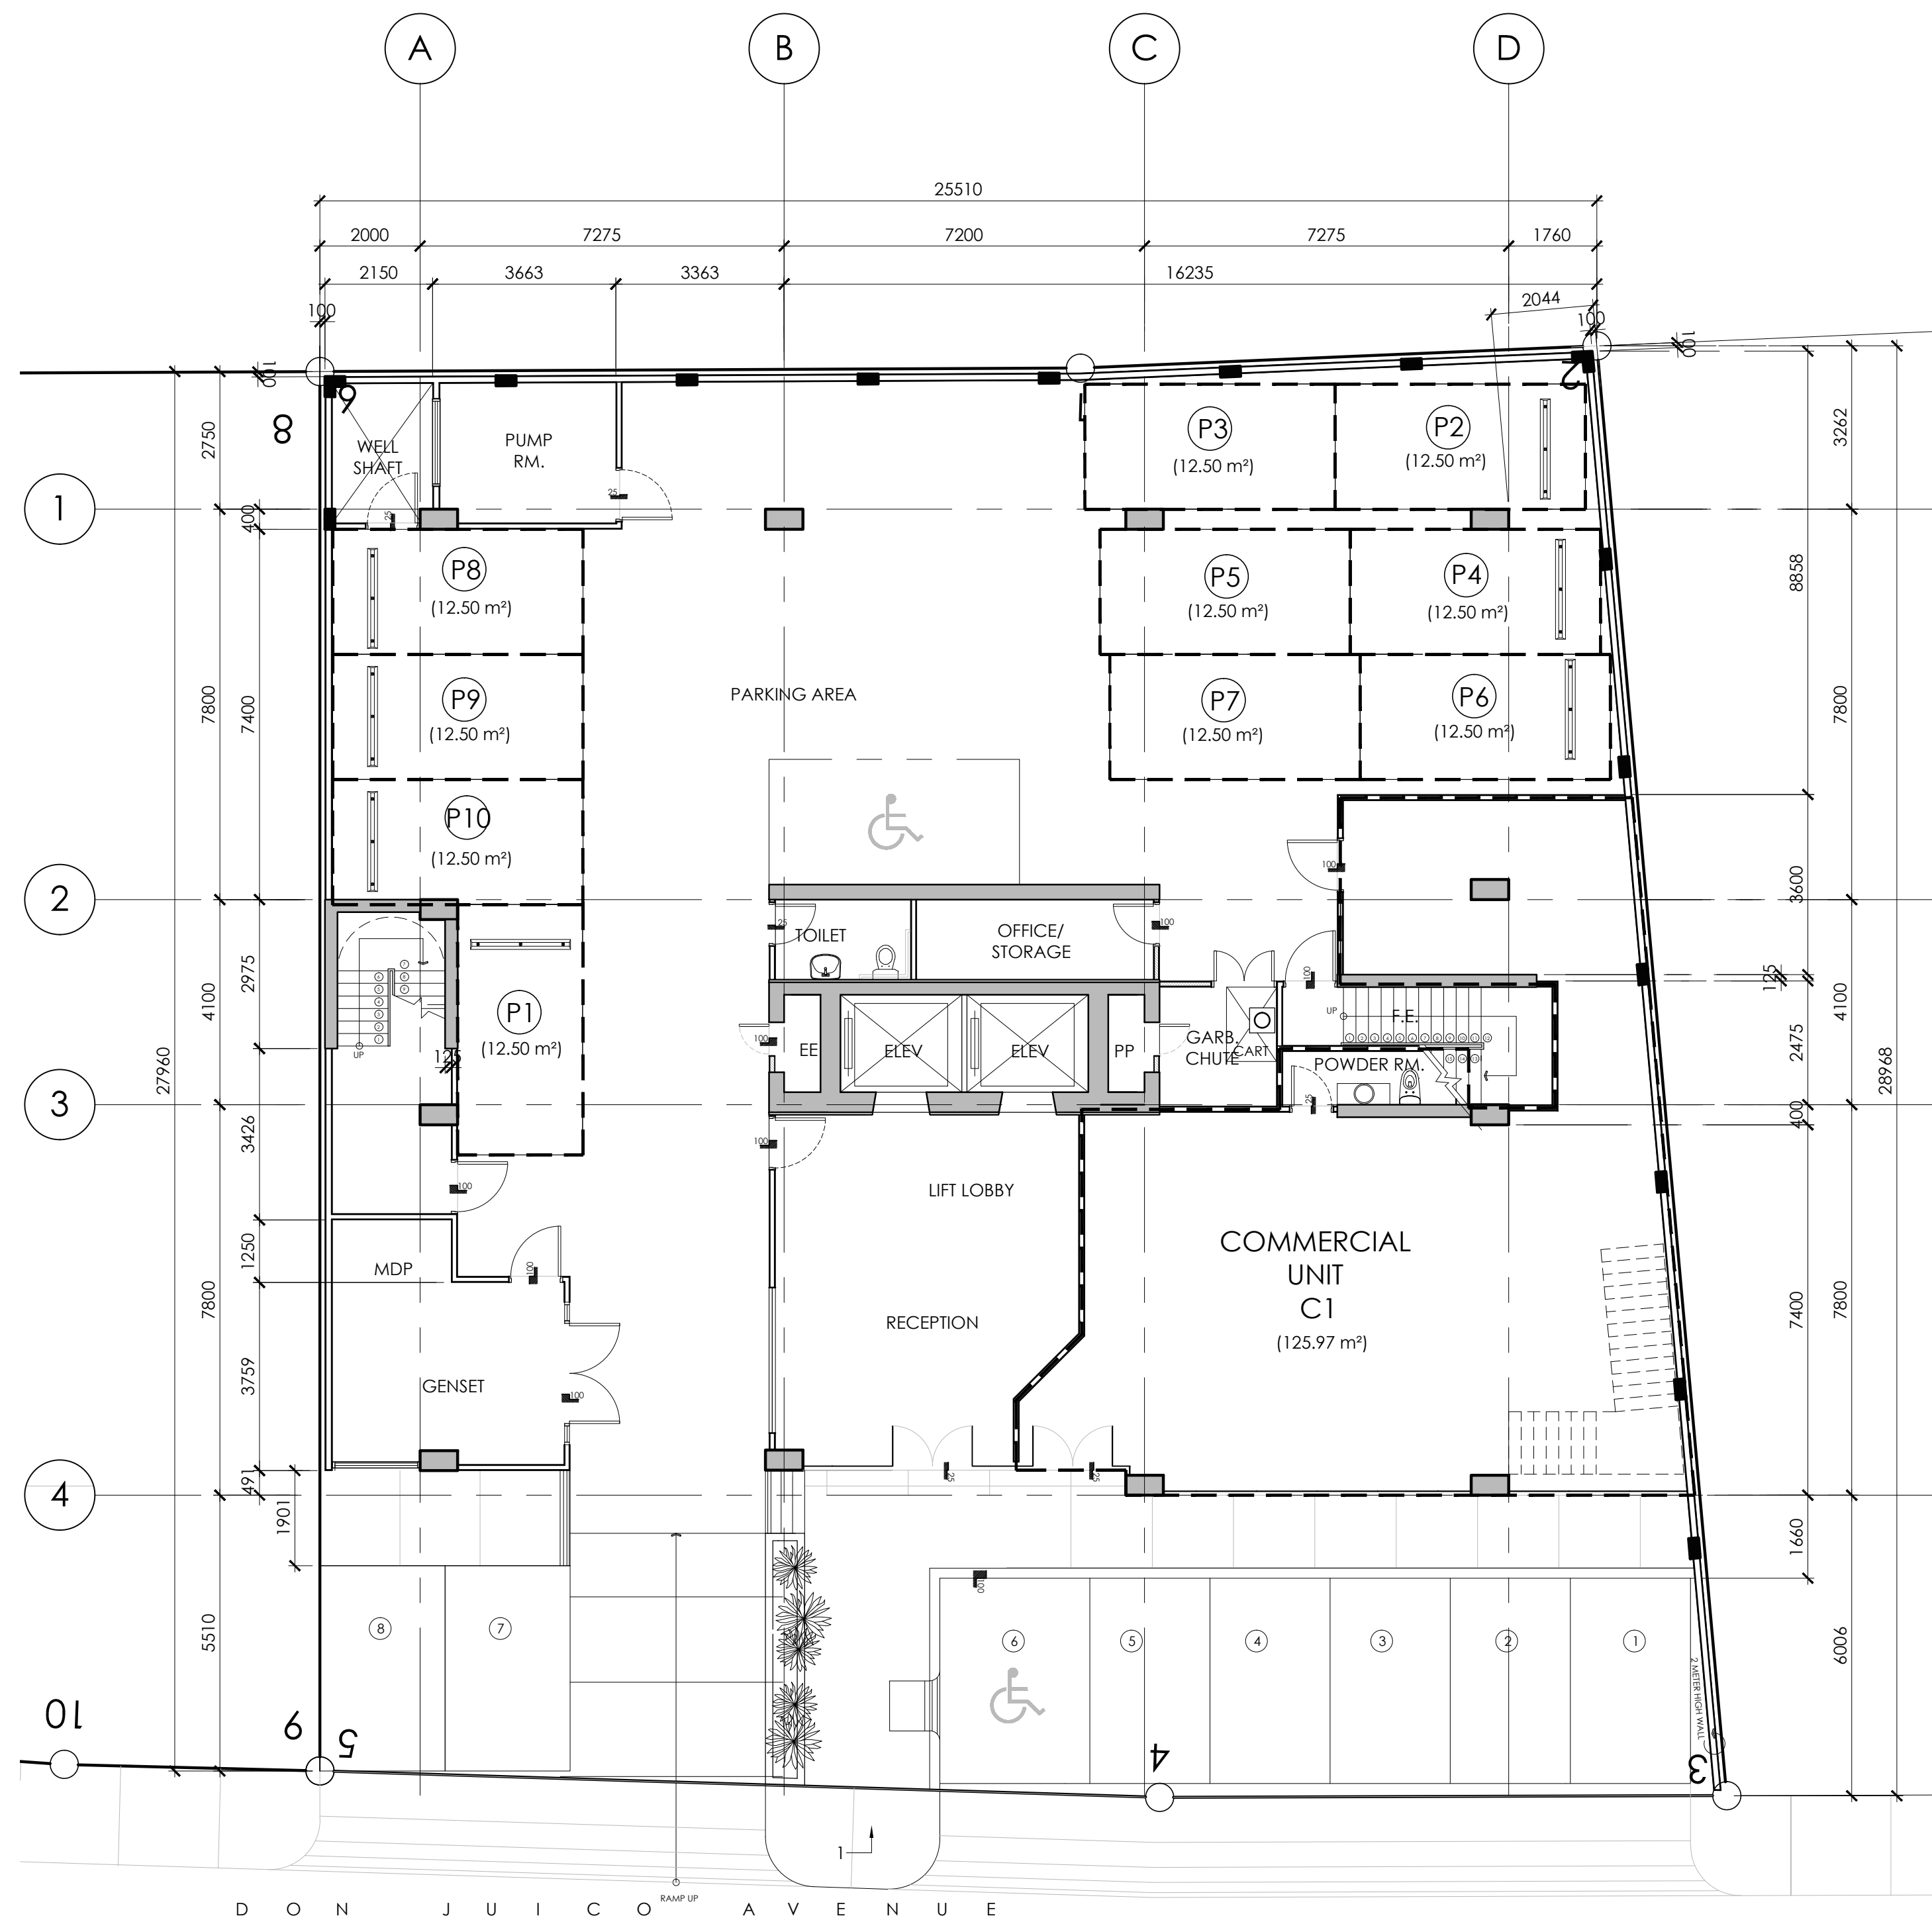


1 GROUND FLOOR PLAN
AR-01 SCALE 1: 100 MTS.

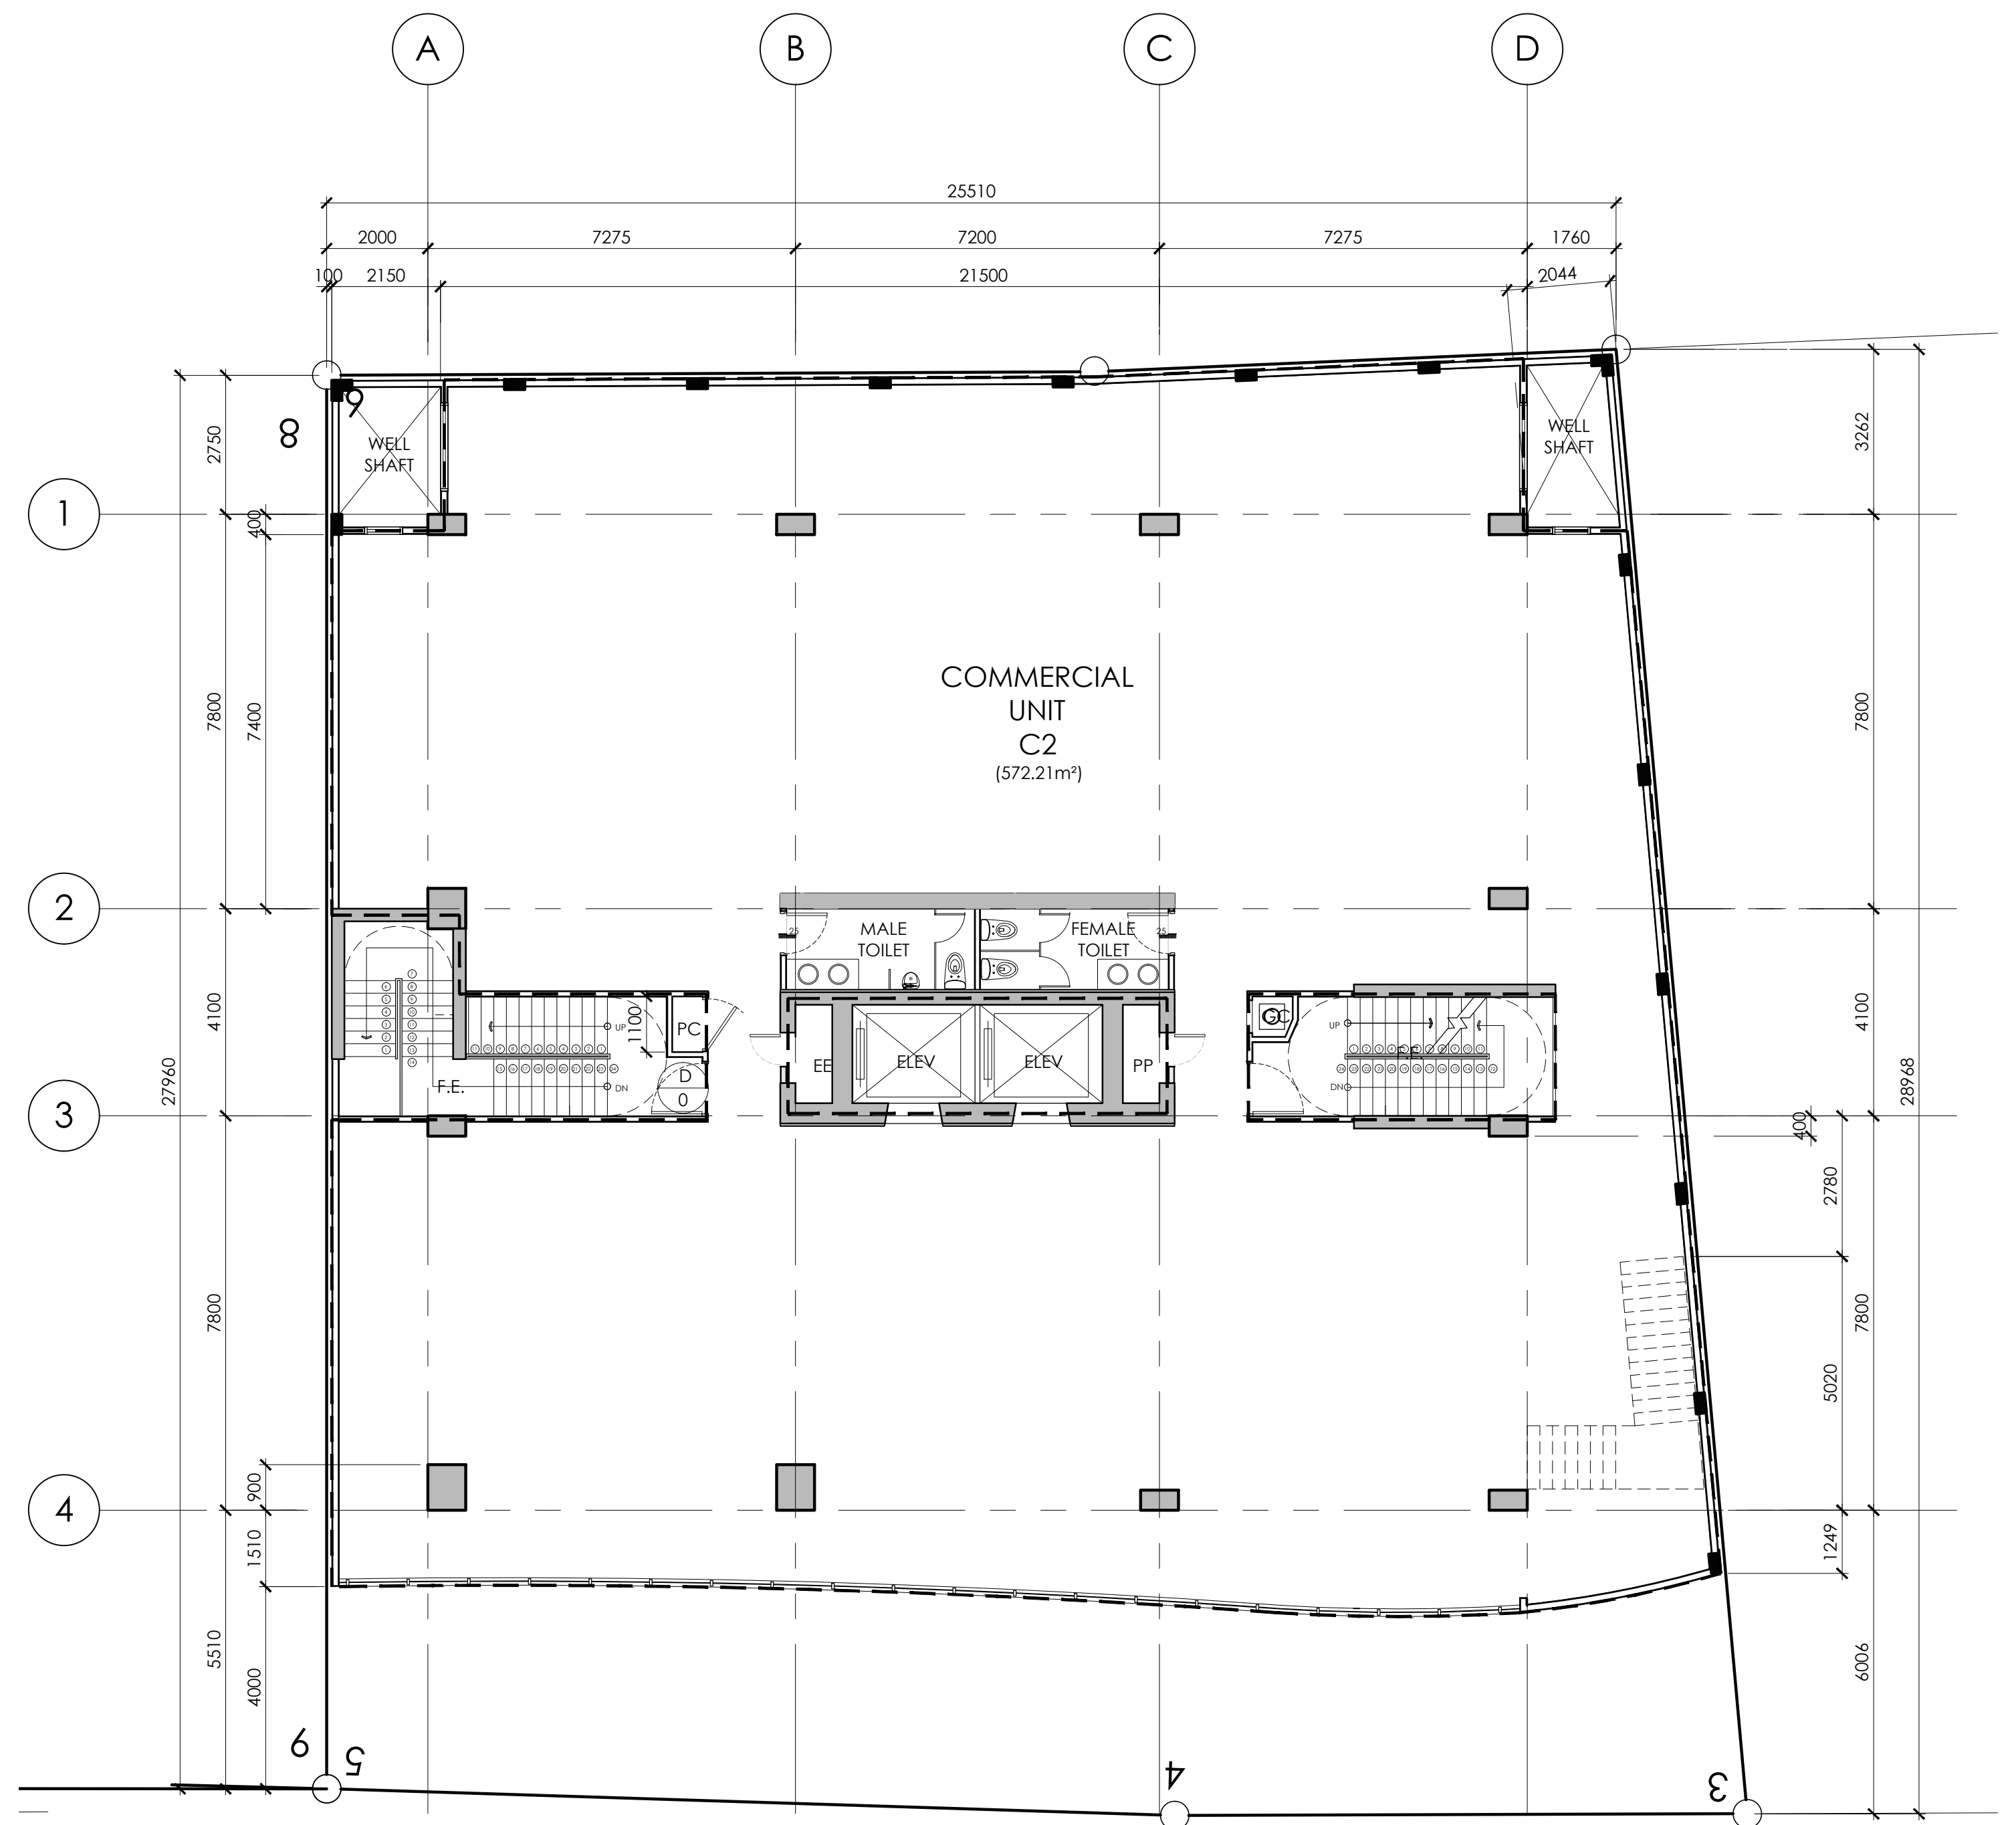


2 SECOND FLOOR PLAN
AR-01 SCALE 1: 100 MTS.

PROJECT & LOCATION HORIZON TOWER 1 DON JUICO AVENUE	OWNER PROJEXASIA	ARCHITECT RENATO T. SANTOS, uap REGISTERED ARCHITECT	PRC No.: 12588	PTR No.: PAM-3582107	PAEC KINETIC STRUCTURAL ENGINEER: SANITARY/FIRE PROTECTION: ELECTRICAL ENGINEER: MECHANICAL ENGINEER:	REVISIONS			SHEET CONTENTS :	CADD : JWTACS
			TIN: 176-407-171	DATE: 01 / 04 / 2013		GROUND FLOOR PLAN 2ND FLOOR PLAN	DATE : 08-06-13			
				PLACE: CITY OF SN. FDO			REVISED :			
				PAMPANGA			CHECKED :			
							SHEET NO.			
									AR-0.1	

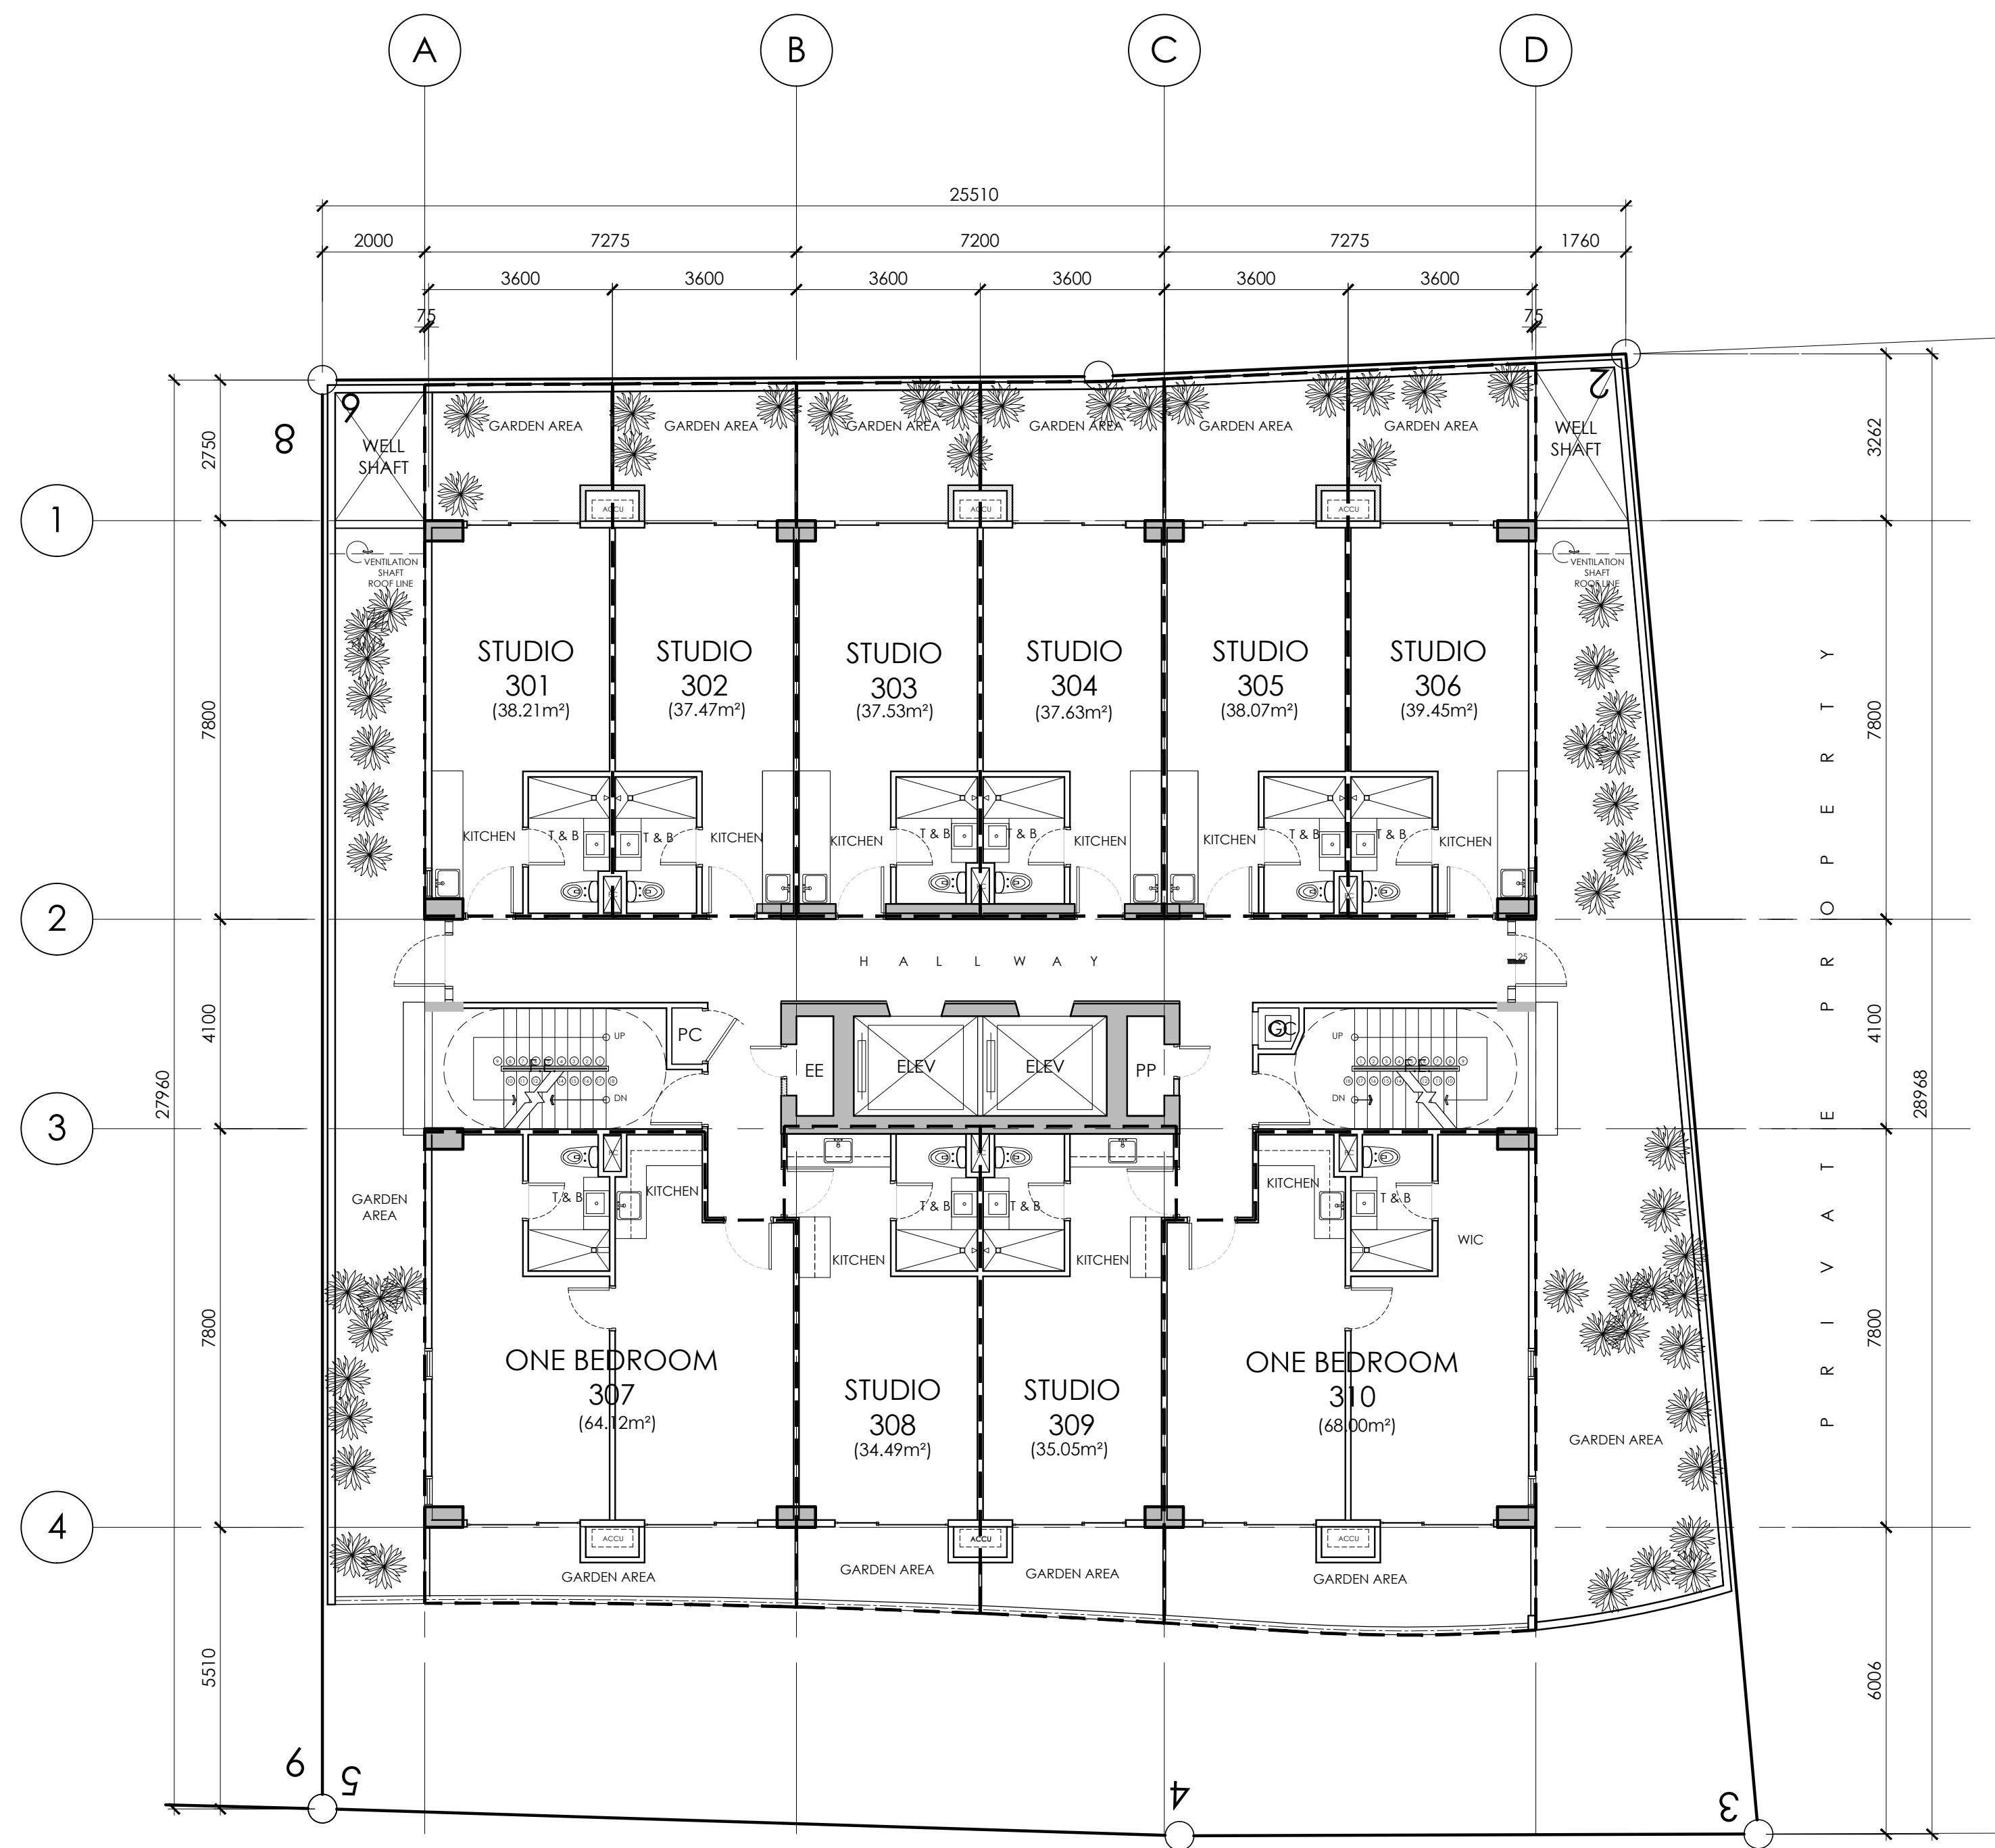

1 THIRD FLOOR PLAN
AR-0.2 SCALE 1: 100 MTS.

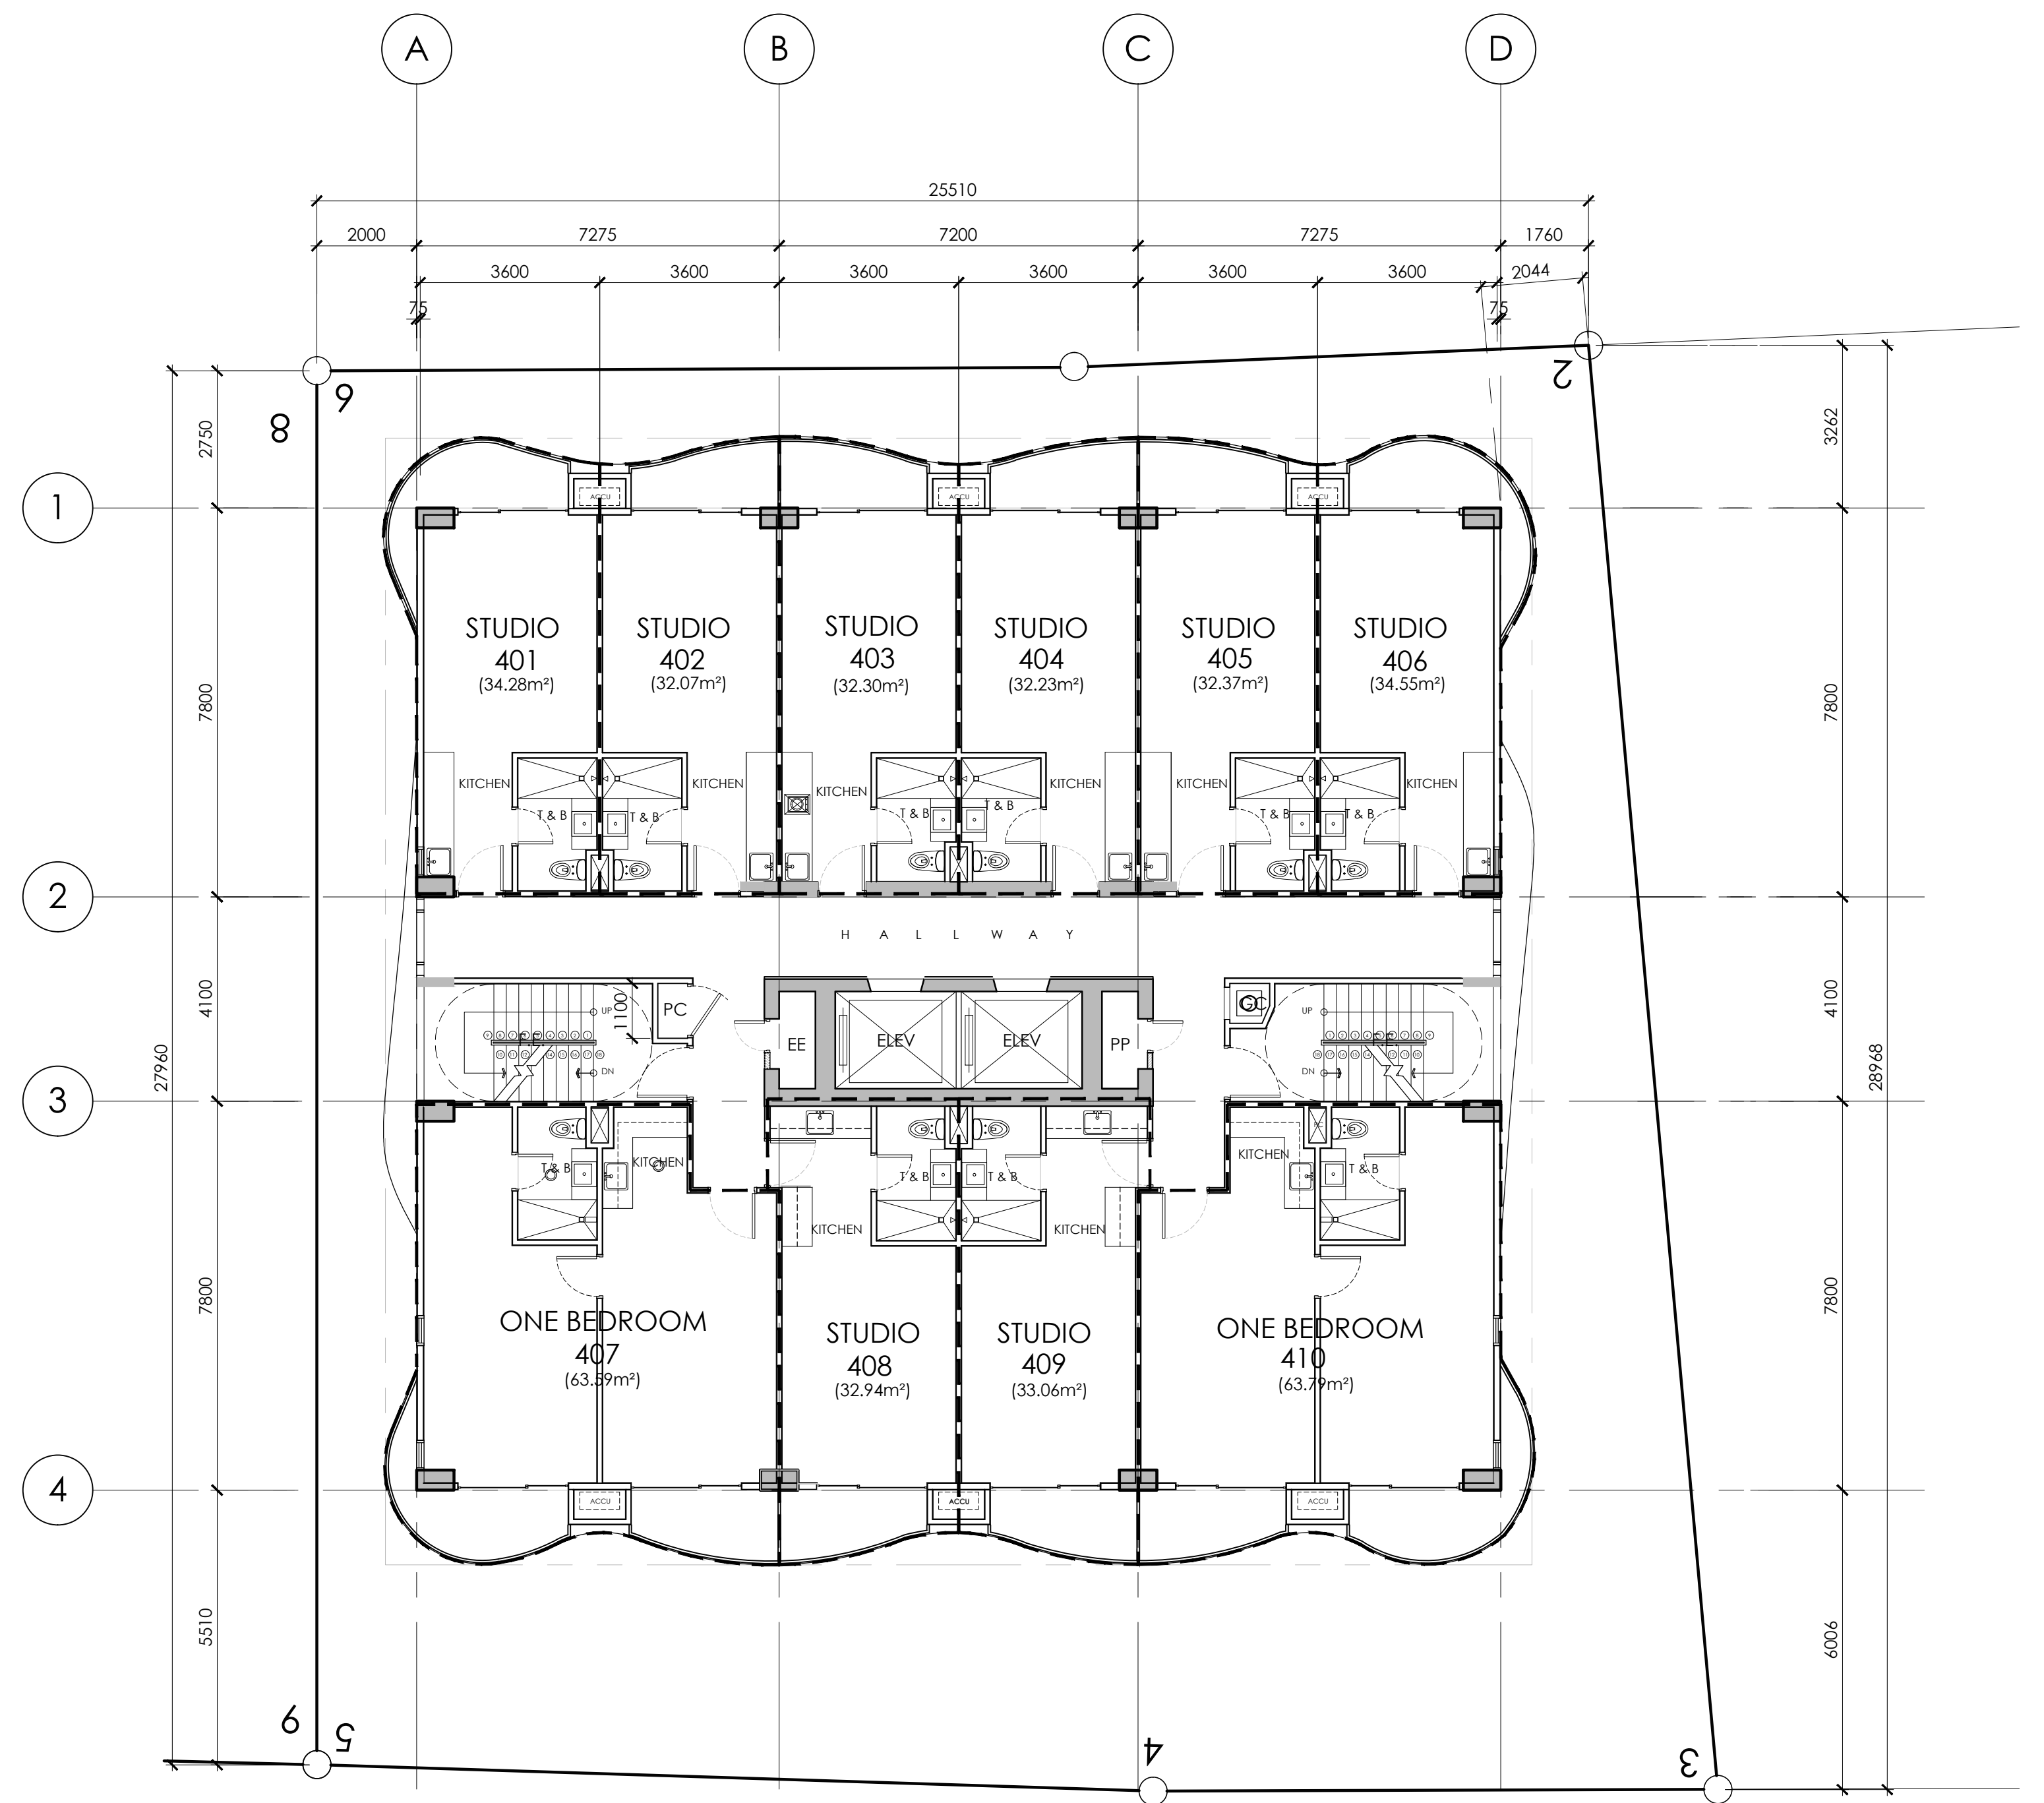

2 FOURTH FLOOR PLAN
AR-0.2 SCALE 1: 100 MTS.


PROJECT & LOCATION HORIZON TOWER 1 DON JUICO AVENUE	OWNER PROJEXASIA	ARCHITECT RENATO T. SANTOS, uap REGISTERED ARCHITECT	PRC No.: 12588	PTR No.: PAM-3582107	PAEC STRUCTURAL ENGINEER:	KINETIC SANITARY/FIRE PROTECTION:	ELECTRICAL ENGINEER:	MECHANICAL ENGINEER:	REVISIONS			SHEET CONTENTS :	CADD : J.WTACS
			TIN: 176-407-171	DATE: 01 / 04 / 2013					NO.	DATE	DESCRIPTION	3RD FLOOR PLAN	DATE : 08-06-13
				PLACE: CITY OF SN. FDO								4TH FLOOR PLAN	REVISED :
				PAMPANGA								CHECKED :	
			R.A. 9266 Section 33 Drawings and specifications and other contract documents duly signed, stamped or sealed, as instruments of service, are the intellectual property and documents of the architect, whether the object for which they are made is executed or not. It shall be unlawful for any person to duplicate or to make copies of said documents for use in the repetition of and for other projects or buildings, whether executed partly or in whole, without the written consent of architect or author of said documents.									SHEET NO.	AR-0.2




PROJECT & LOCATION HORIZON TOWER 1 DON JUICO AVENUE	OWNER PROJEXASIA	ARCHITECT RENATO T. SANTOS, uap REGISTERED ARCHITECT	PRC No.: 12588 TIN: 176-407-171	PTR No.: PAM-3582107 DATE: 01 / 04 / 2013 PLACE: CITY OF SN. FDO PAMPANGA	PAEC KINETIC	STRUCTURAL ENGINEER:	SANITARY/FIRE PROTECTION:	ELECTRICAL ENGINEER:	MECHANICAL ENGINEER:	REVISIONS			SHEET CONTENTS :	CADD : JWTACS
	NO.	DATE	DESCRIPTION	5TH FLOOR PLAN 6TH FLOOR PLAN						DATE : 08-06-13				
										REVISED :				
										CHECKED :				
										SHEET NO.				
										AR-0.3				



PROJECT & LOCATION HORIZON TOWER 1 DON JUICO AVENUE	OWNER PROJEXASIA	ARCHITECT RENATO T. SANTOS, uap REGISTERED ARCHITECT	PRC No.: 12588 TIN: 176-407-171	PTR No.: PAM-3582107 DATE: 01 / 04 / 2013 PLACE: CITY OF SN. FDO PAMPANGA	PAEC KINETIC STRUCTURAL ENGINEER: SANITARY/FIRE PROTECTION: ELECTRICAL ENGINEER: MECHANICAL ENGINEER:	REVISIONS NO. DATE DESCRIPTION	SHEET CONTENTS : 7TH FLOOR PLAN 8TH FLOOR PLAN	CADD : JWTACS DATE : 08-06-13 REVISED : CHECKED : SHEET NO. AR-0.4

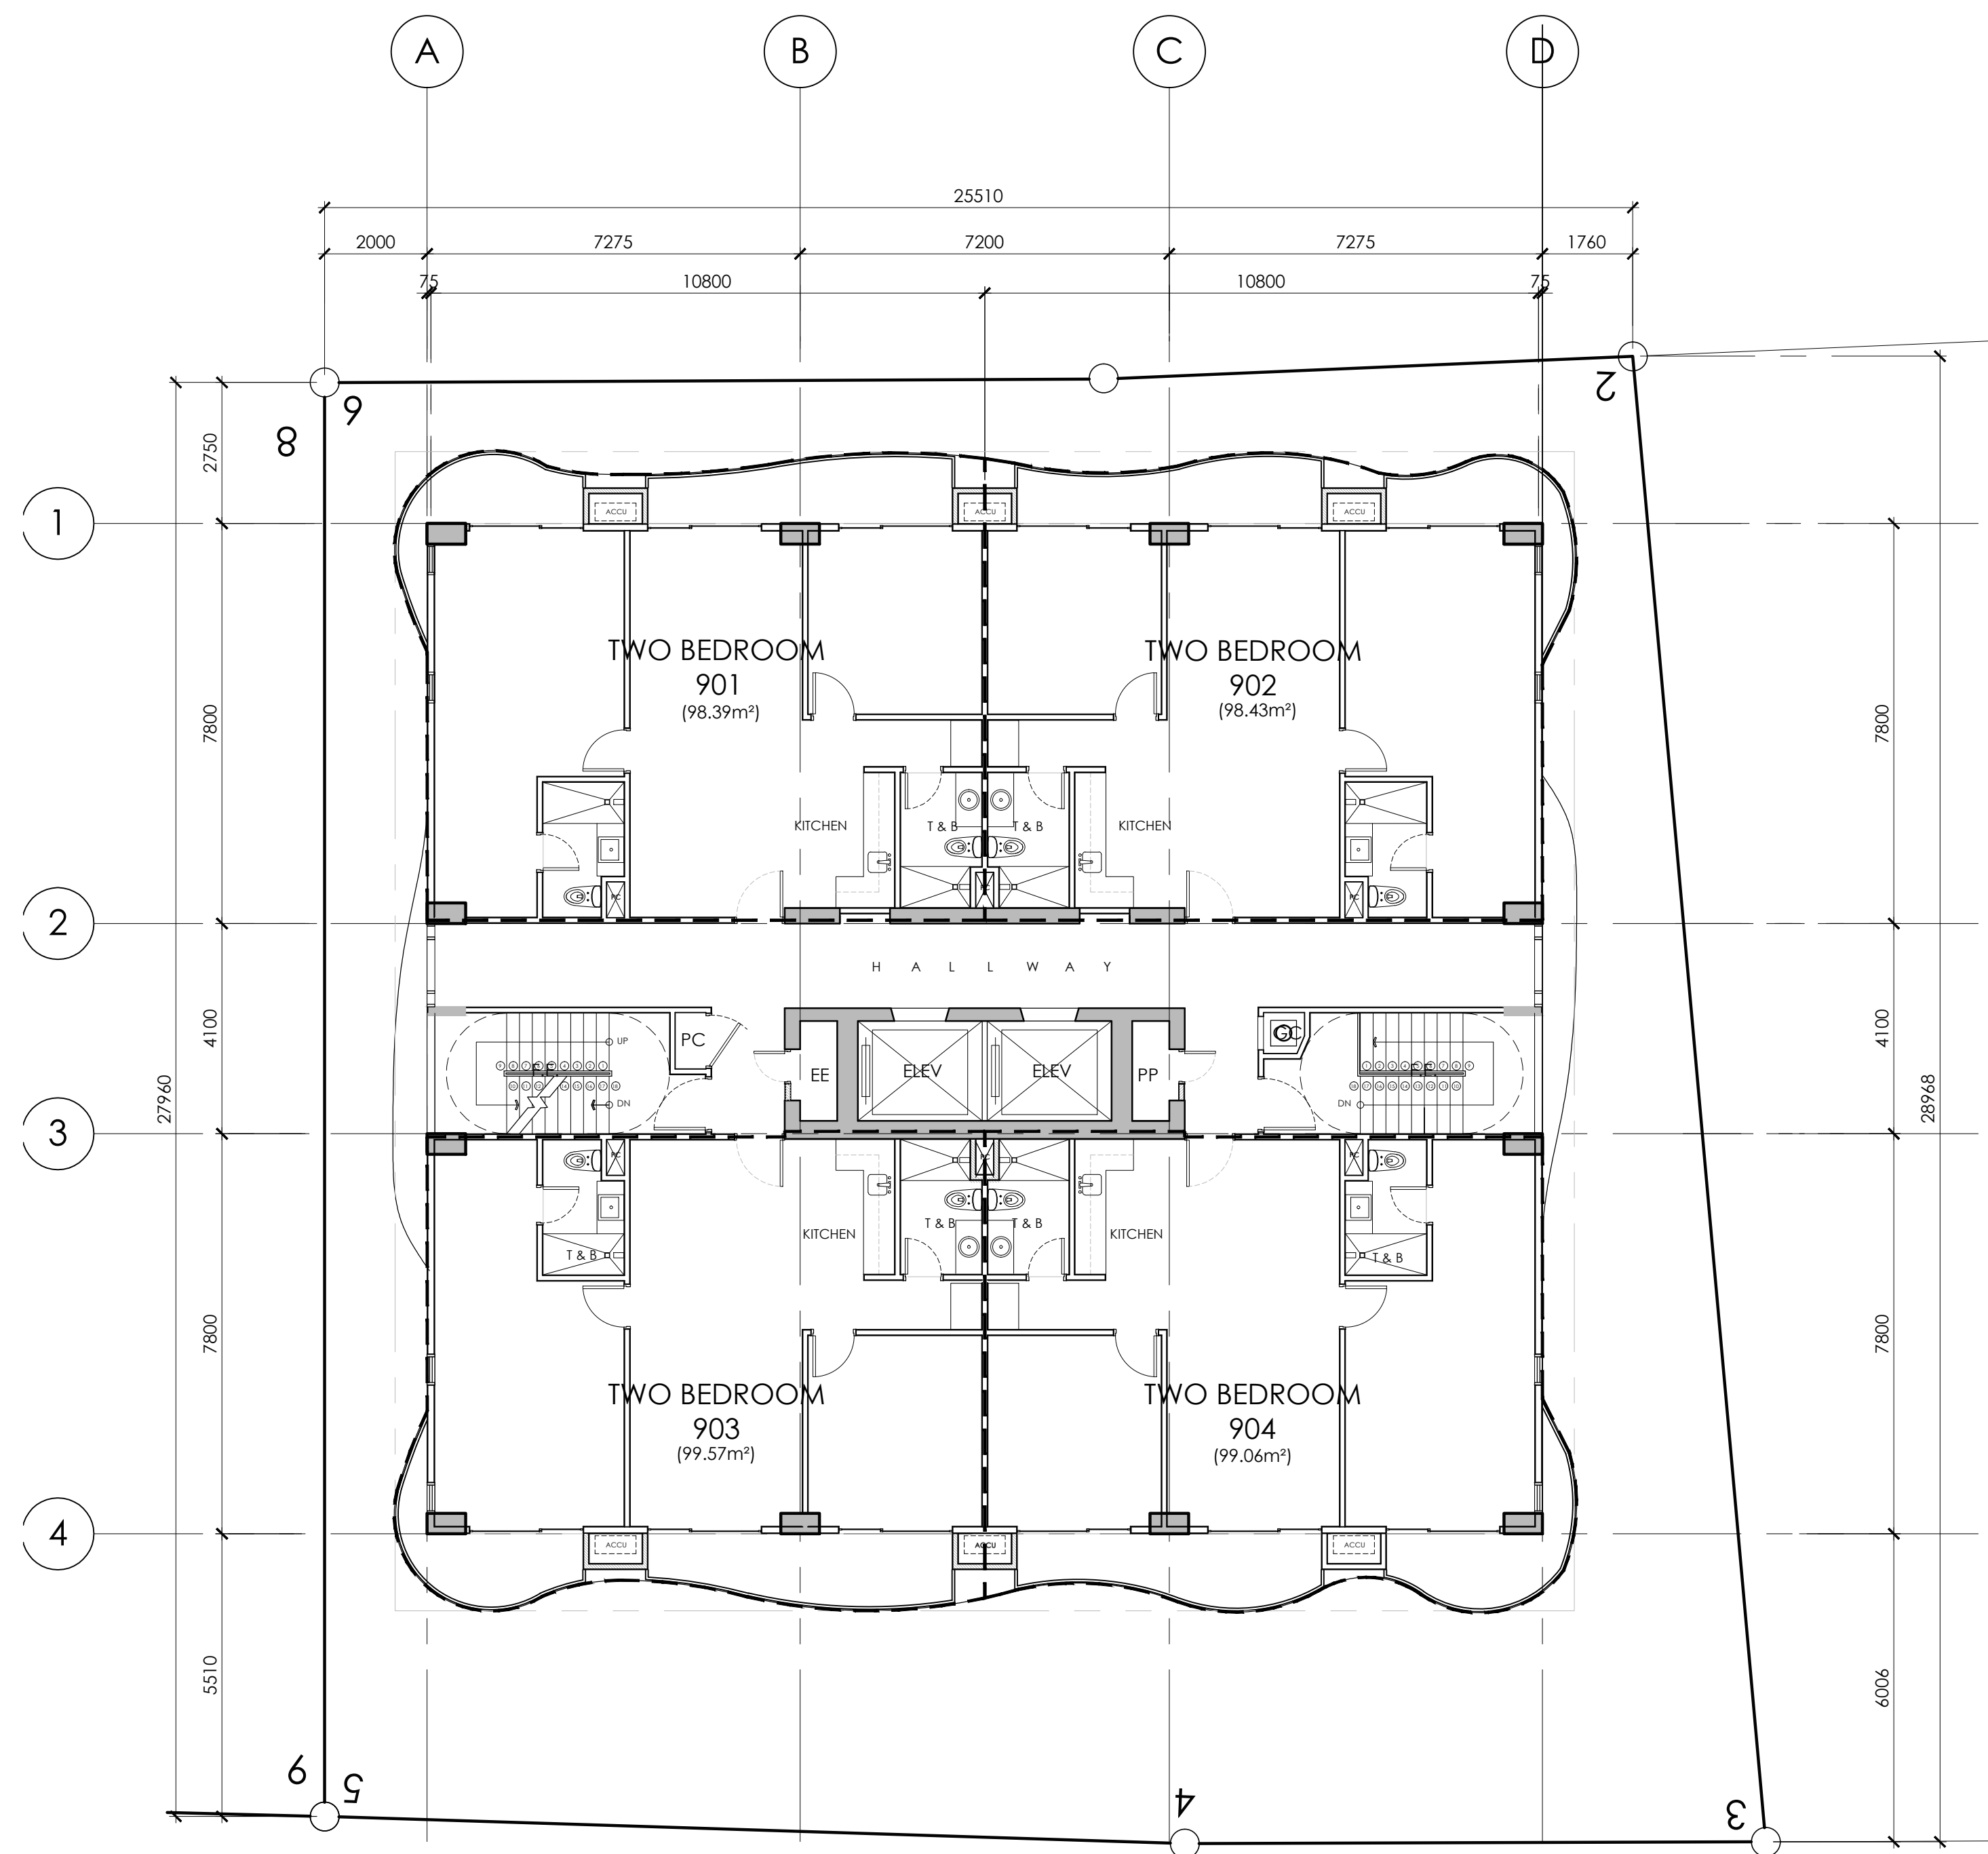


1 NINTH FLOOR PLAN
AR-0.5 SCALE 1: 100 MTS.

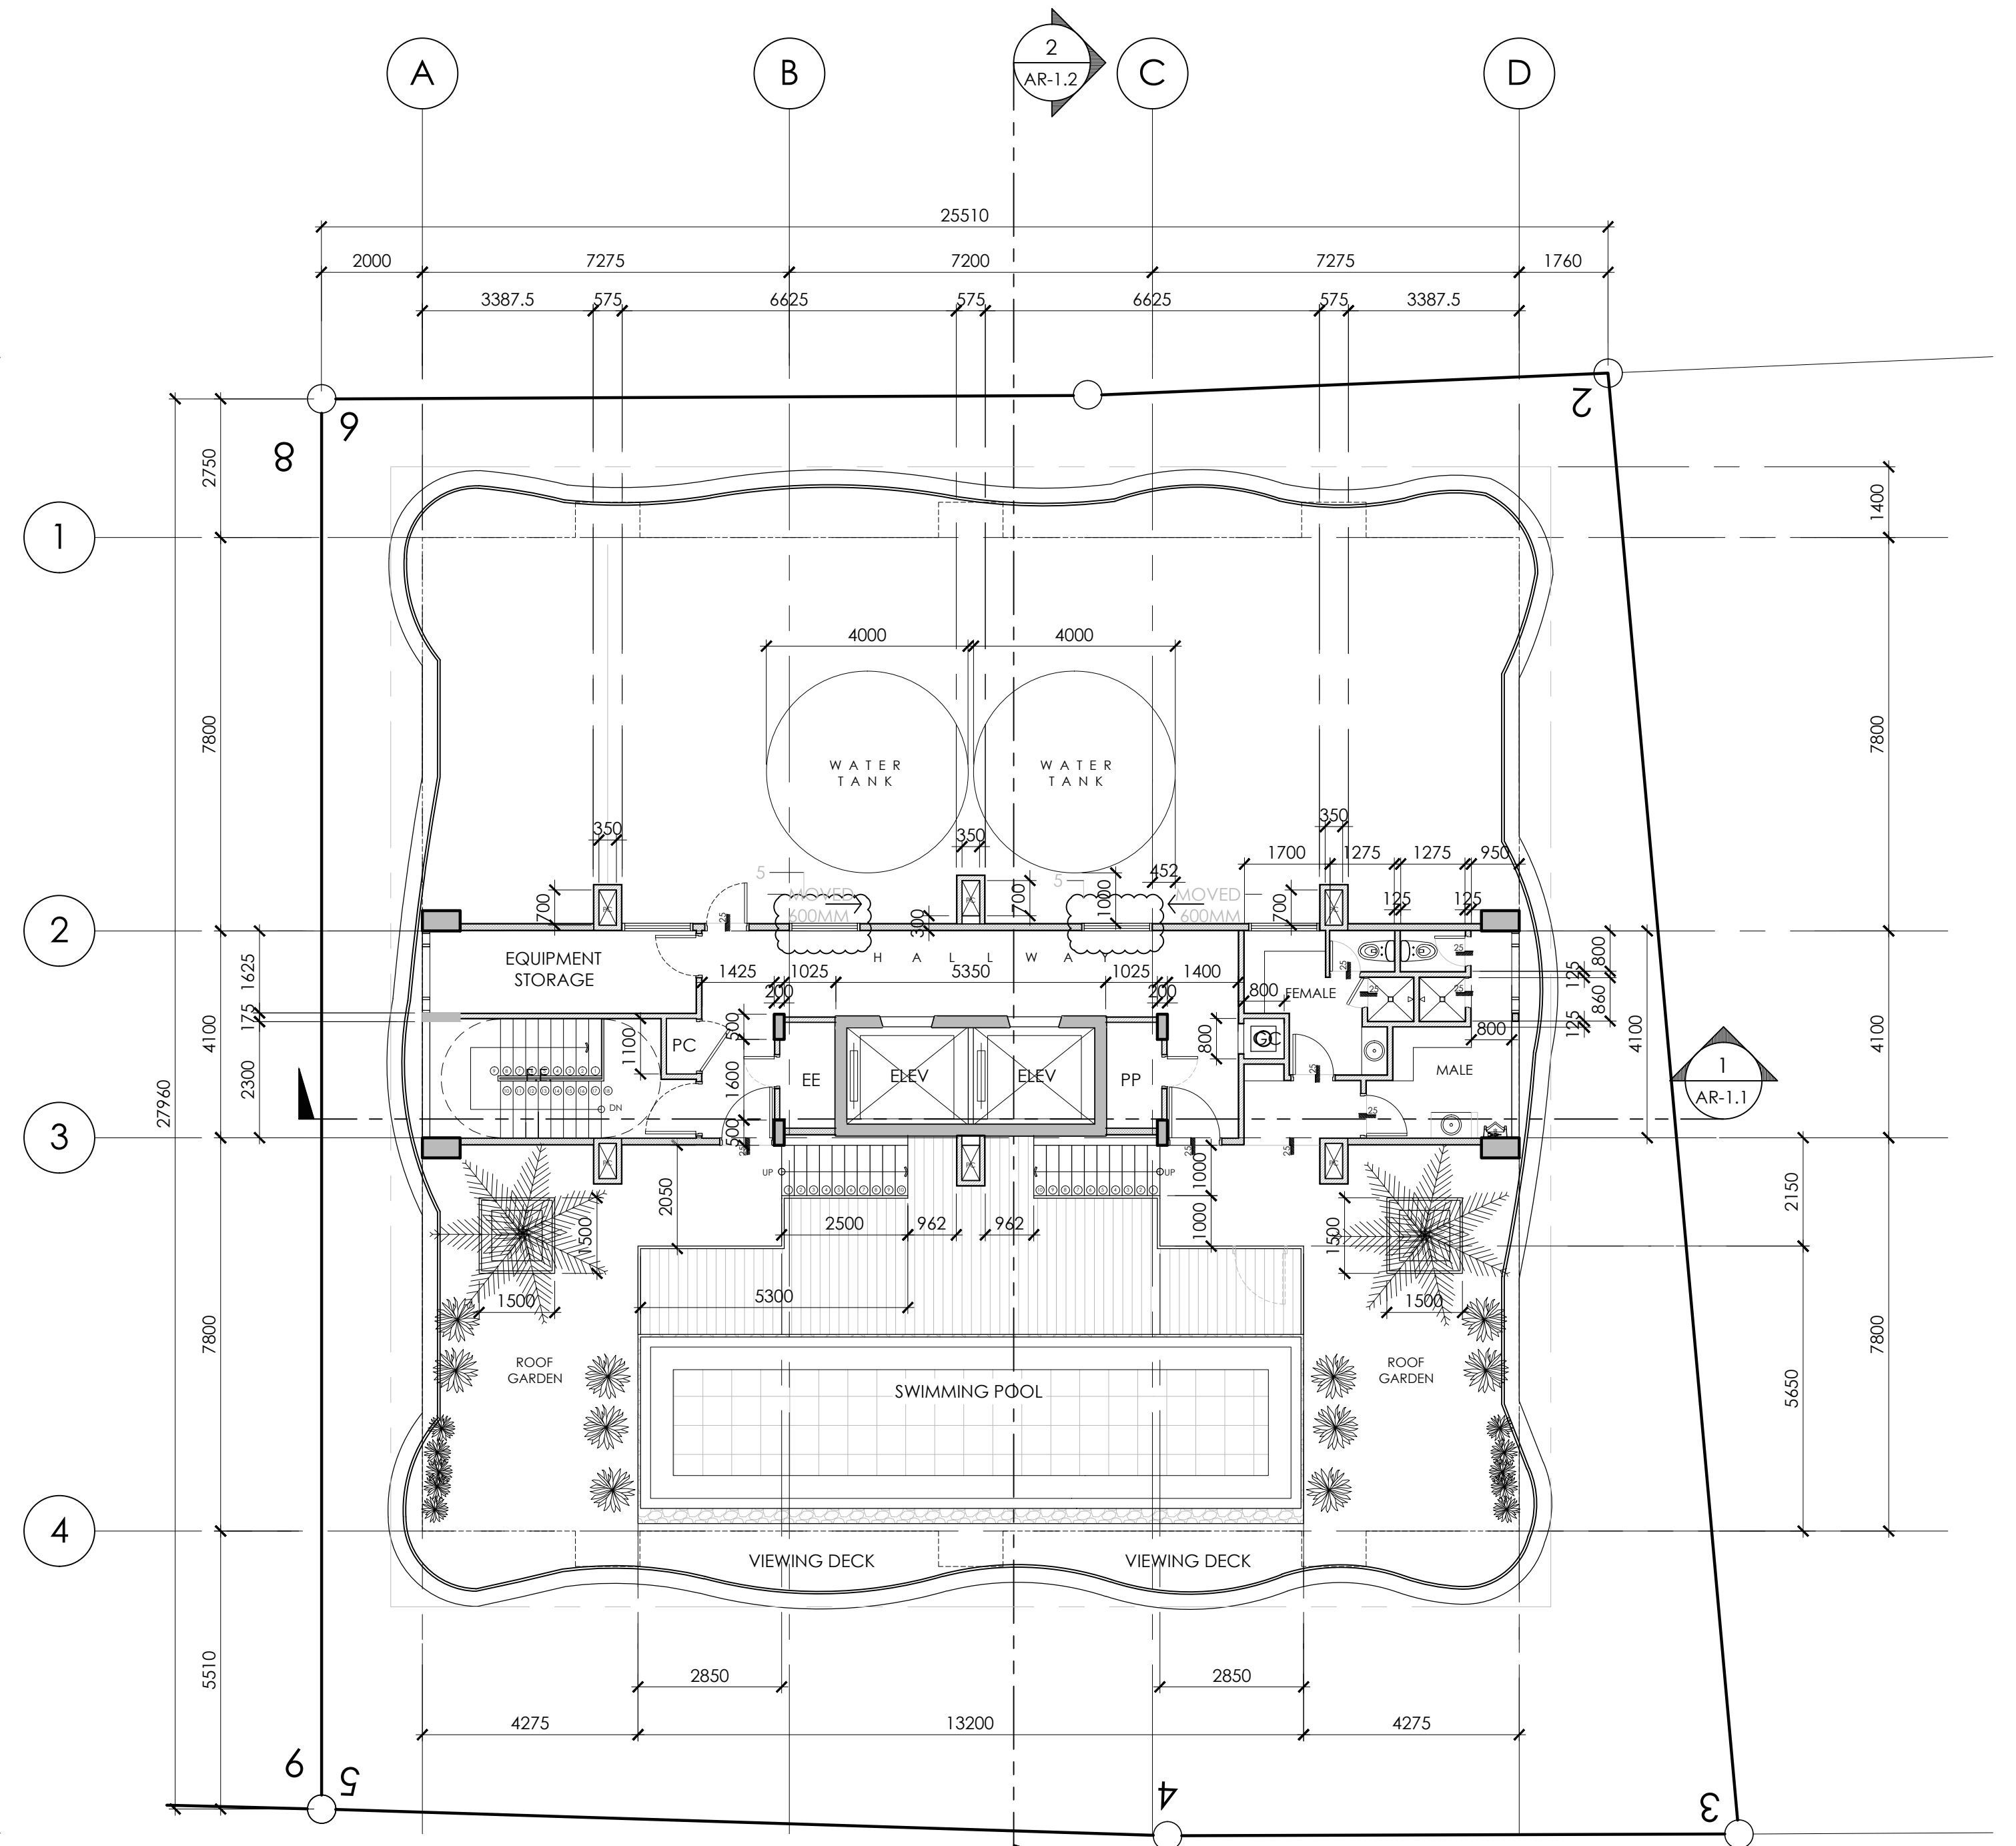

2 ROOF DECK PLAN
AR-0.5 SCALE 1: 100 MTS.

PROJECT & LOCATION HORIZON TOWER 1 DON JUICO AVENUE	OWNER PROJEXASIA	ARCHITECT RENATO T. SANTOS, uap REGISTERED ARCHITECT	PRC No.: 12588	PTR No.: PAM-3582107	PAEC STRUCTURAL ENGINEER:	KINETIC SANITARY/FIRE PROTECTION:	ELECTRICAL ENGINEER:	MECHANICAL ENGINEER:	REVISIONS			SHEET CONTENTS :	CADD : J.WTACS
			TIN: 176-407-171	DATE: 01 / 04 / 2013					9TH FLOOR PLAN ROOF DECK FLOOR PLAN	DATE : 08-06-13			
				PLACE: CITY OF SN. FDO PAMPANGA						REVISED :			
										CHECKED :			
										SHEET NO.			
											AR-0.5		

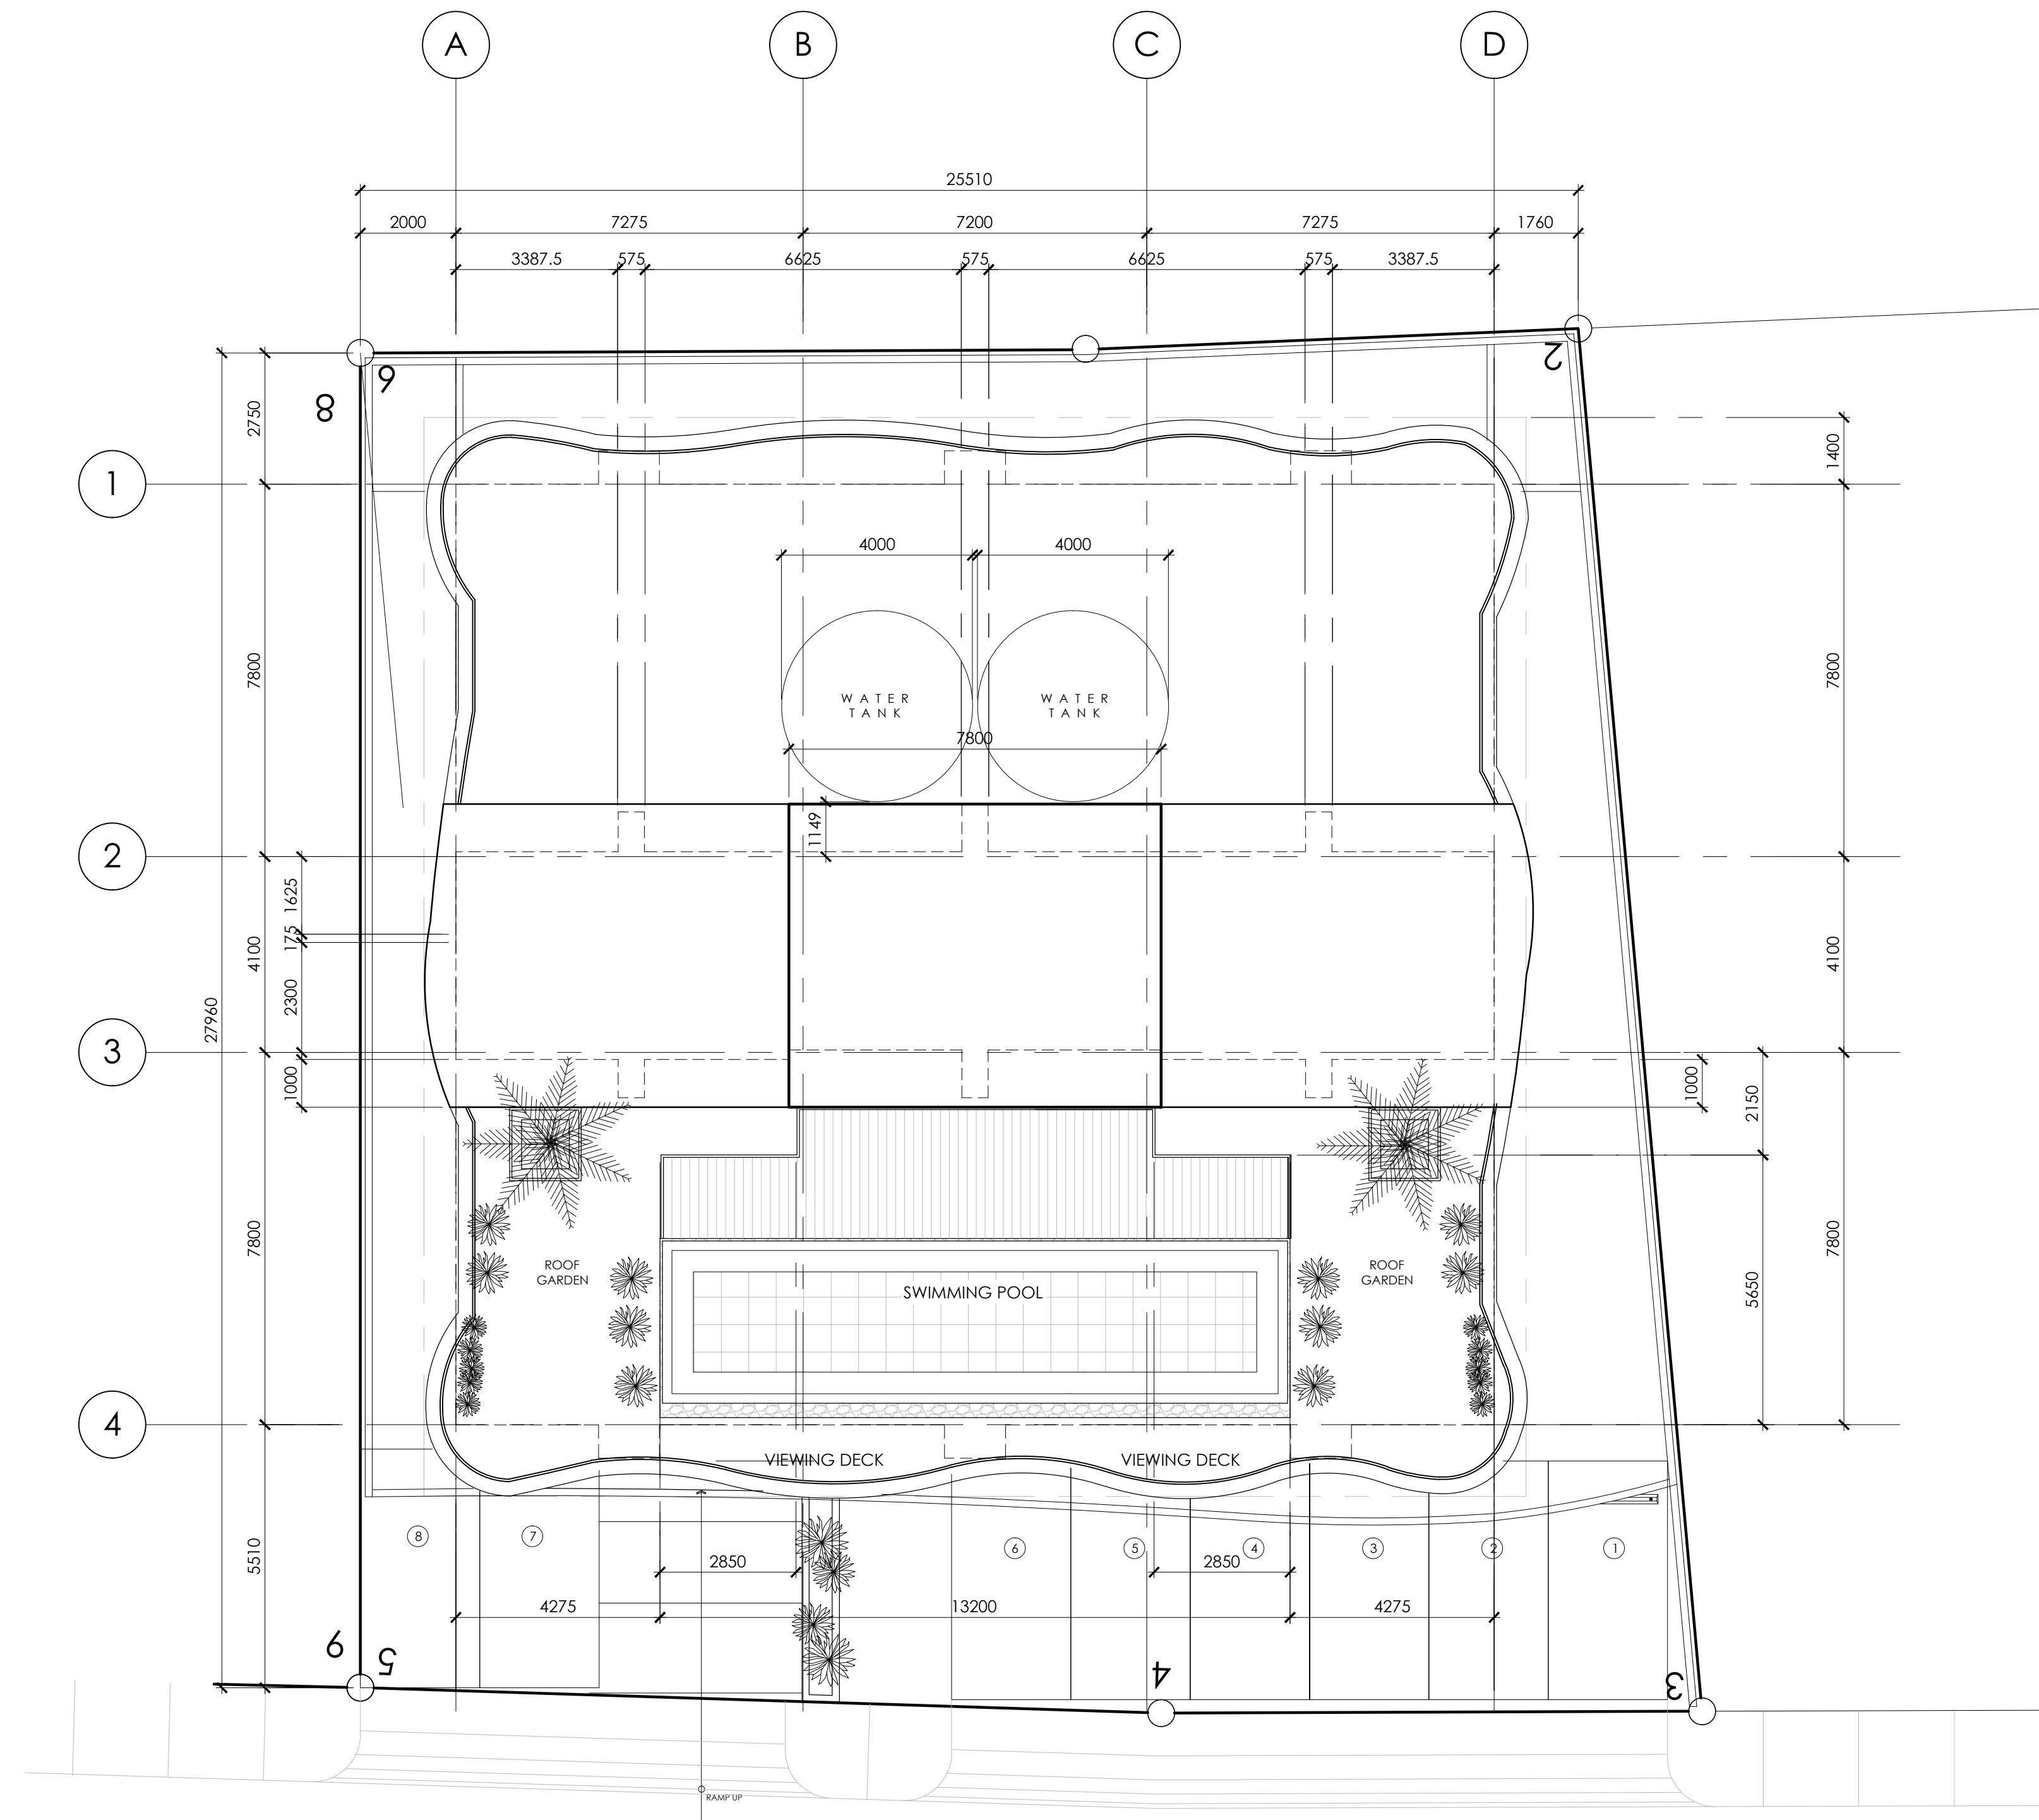

1 ROOF PLAN
AR-0.6 SCALE 1: 100 MTS.

PROJECT & LOCATION HORIZON TOWER 1 DON JUICO AVENUE	OWNER PROJEXASIA	ARCHITECT RENATO T. SANTOS, uap REGISTERED ARCHITECT	PRC No.: 12588	PTR No.: PAM-3582107	PAEC	KINETIC	REVISIONS			SHEET CONTENTS :	CADD : JWTACS			
			TIN: 176-407-171	DATE: 01 / 04 / 2013			PLACE: CITY OF SN. FDO PAMPANGA	NO.	DATE	DESCRIPTION	ROOF PLAN	DATE : 08-06-13		
			R.A. 9266 Section 33 Drawings and specifications and other contract documents duly signed, stamped or sealed, as instruments of service, are the intellectual property and documents of the architect, whether the object for which they are made is executed or not. It shall be unlawful for any person to duplicate or to make copies of said documents for use in the repetition of and for other projects or buildings, whether executed partly or in whole, without the written consent of architect or author of said documents.								REVISED :			
							STRUCTURAL ENGINEER:			SANITARY/FIRE PROTECTION:	ELECTRICAL ENGINEER:	MECHANICAL ENGINEER:	CHECKED :	
													SHEET NO.	
													AR-0.6	